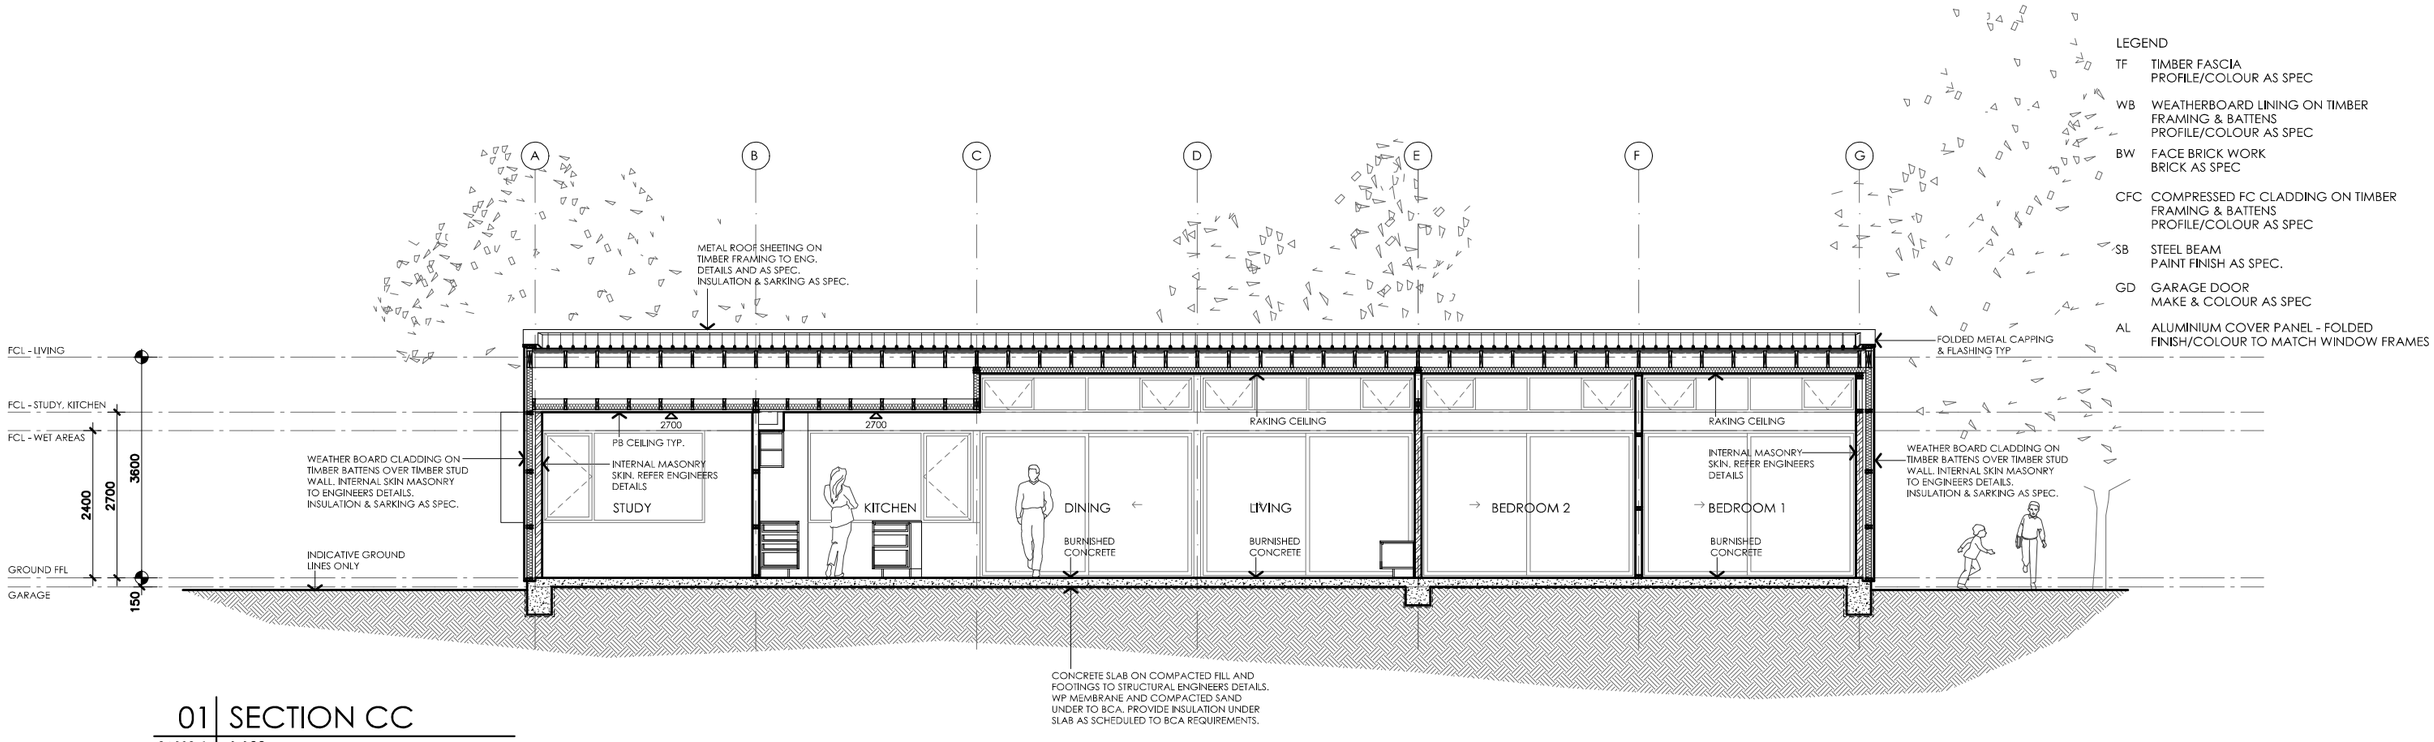

01 | SECTION CC

2A302_1 | 1:100

issue	amendment	date

scale bar: 0 1 2 3 4

Design For Place

project: DESIGN FOR PLACE

client: Australian Government

project stage: PRELIMINARY SKETCH PLANS

drawing title: OPTION 2A TYPE 1

SECTIONS SHEET 1

date: 2014 | drawn: BW
scale: 1:100 | check: BW
sheet: A3 | verified: -

drawing number: 2A302_1

issue: -

DISCLAIMER This document is supplied "as is". It will need modifying to comply with legal and project requirements. Except and to the extent required by law, the author of the work in this document makes no representations or warranties of any kind concerning the wdk. This includes, without limitation, any representations or warranties regarding the contents or accuracy of the work, its fitness for a particular purpose, compliance with regulatory requirements and standards or absence of defect or errors. Any warranties and guarantees required by law are not excluded. Designs illustrated will need to be modified where required to comply with all applicable regulations. Materials and colours a re otional. Structural engineering and building certification is required where relevant - structural design illustrated is notional only and needs to be verieifed by a structural engineer